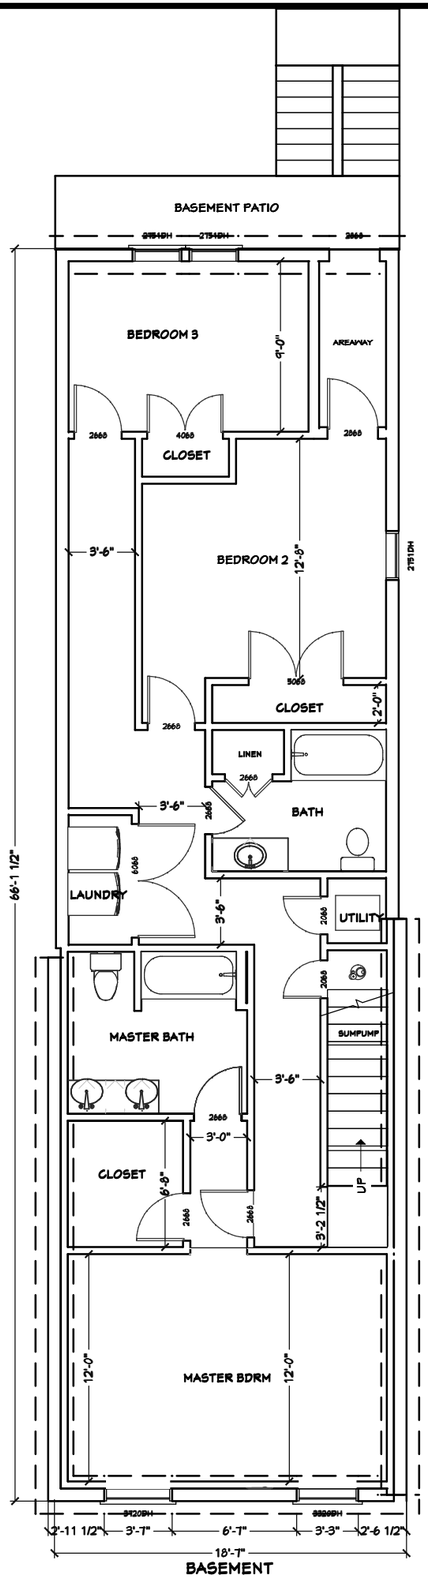

BASEMENT
1192 sq ft

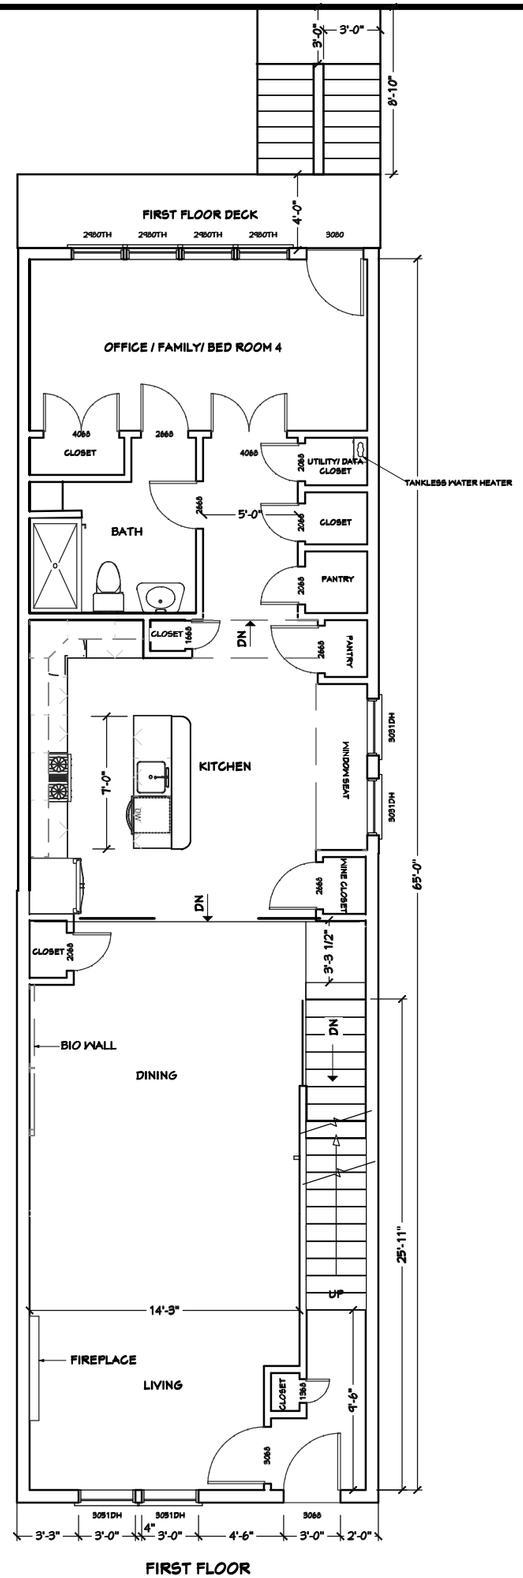

FIRST FLOOR
1252 sq ft

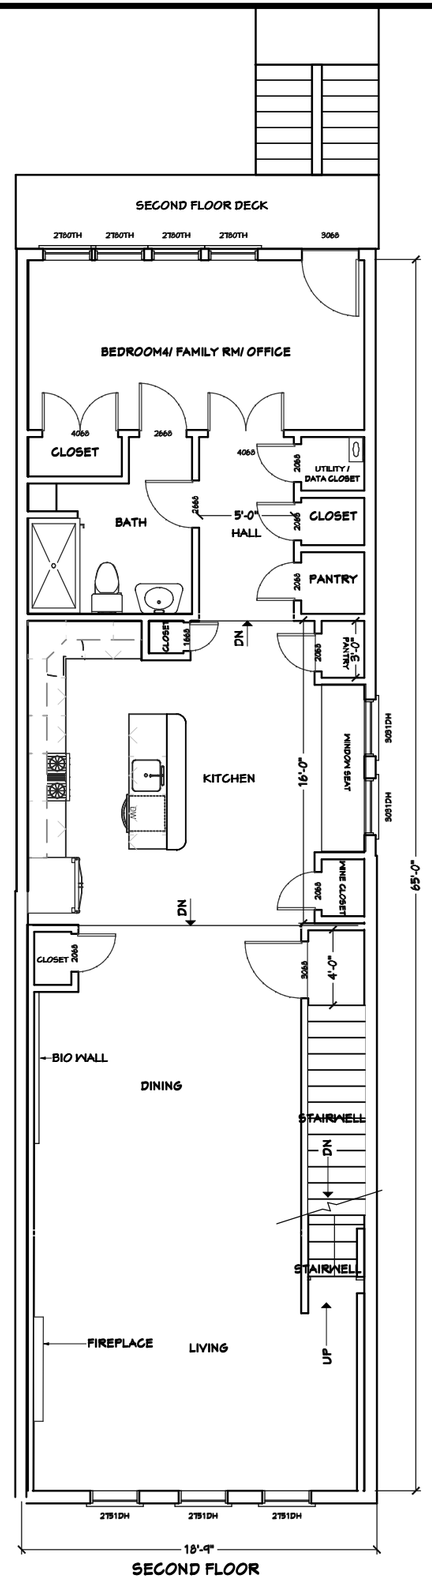

SECOND FLOOR
1181 sq ft

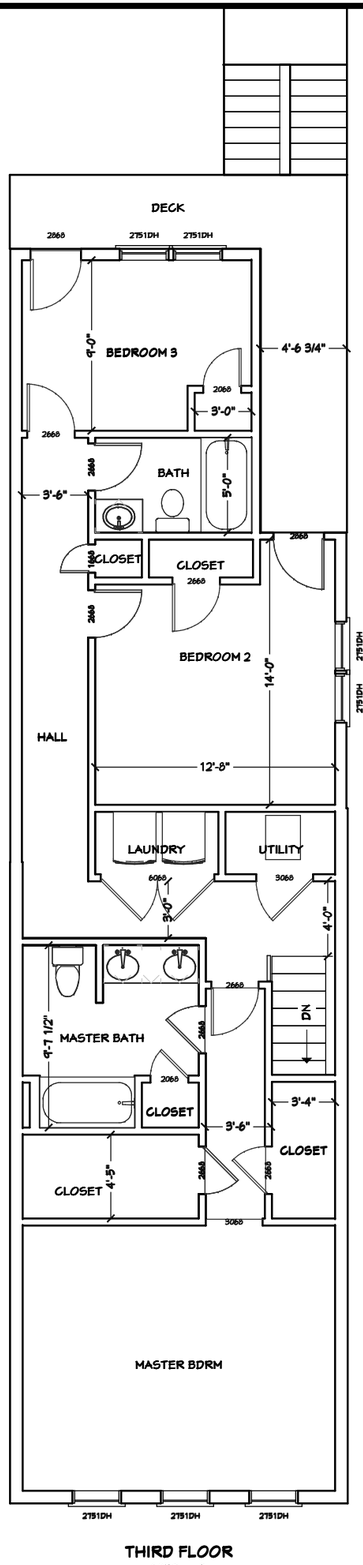

THIRD FLOOR
1059 sq ft

INDEPENDENT ARCHITECTURAL GROUP

ARCHITECTURAL DRAFTING & PERMIT PROCESSING

WASHINGTON DC,
MARYLAND, VIRGINIA

202-870-8268
winston@iag-designbuild.com

CERTIFICATION:

THE INTENT OF THE DESIGN/ DRAWINGS DELINEATED HERON WAS DESIGNED BY ME OR UNDER MY SUPERVISION WITH THE APPROVAL BY THE OWNER NAMED BELOW AND ARE ACCURATE TO THE BEST OF MY KNOWLEDGE, INFORMATION, AND BELIEF. ANY CONSTRUCTION DEVIATION IN DESIGN OR DETAILING SHALL NOT BE THE RESPONSIBILITY OF THE ARCHITECT WITHOUT WRITTEN DIRECTIVE OR REVISED DRAWINGS.

OWNER'S NAME:

PROJECT NAME / ADDRESS:

SPEC. DIVISION:

ARCHITECTURE

DRAWING NAME:

SCALE: **1/8" = 1'-0"**

DESIGNED BY:
S. STEVENSON
CHECKED BY:
W. WINDER
DATE:
SEPTEMBER 2015

DRAWING SHEET NUMBER:

A1