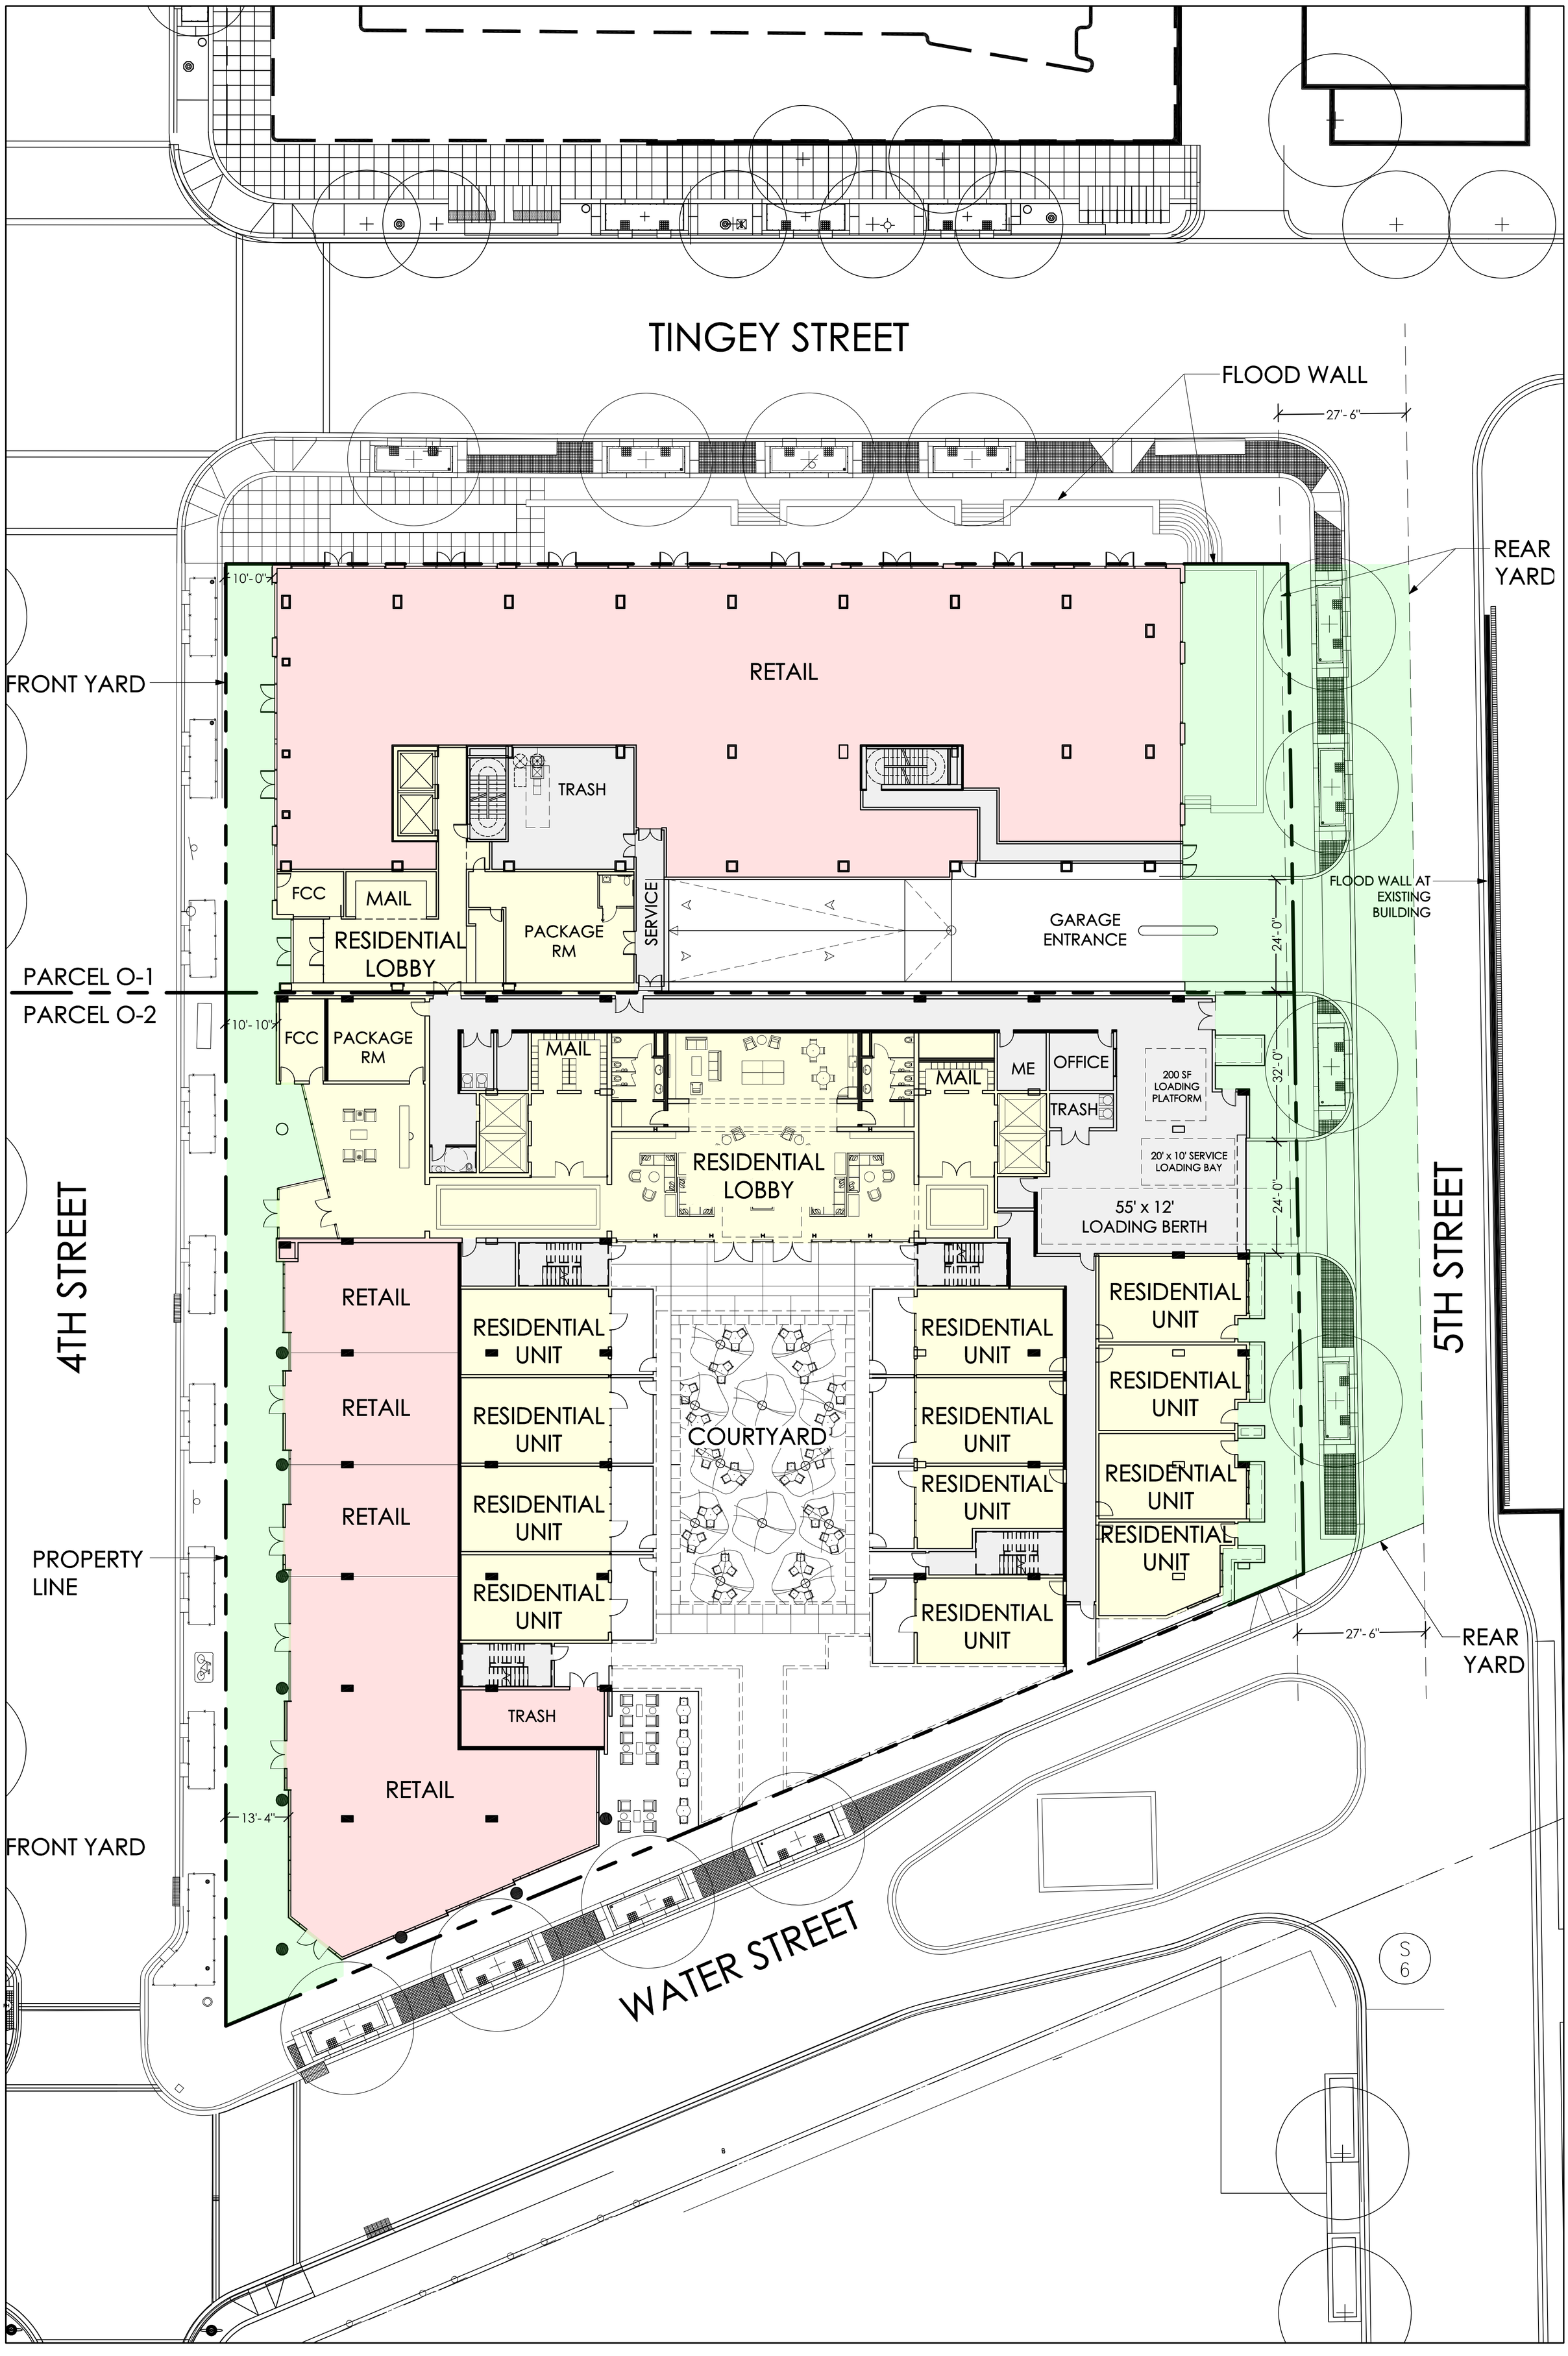

WDG

WDG Architecture, PLLC
1025 Connecticut Avenue NW
Suite 300
Washington DC 20036

tel 202 857 8300
fax 202 463 2198
e-mail
wdg@wdgarch.com

GROUND FLOOR PLAN

PARCEL O AT THE YARDS

DATE: 12/17/2014
WDG PROJECT NO: WA14024
SCALE: $\frac{1}{32}$" = 1'

A2.01